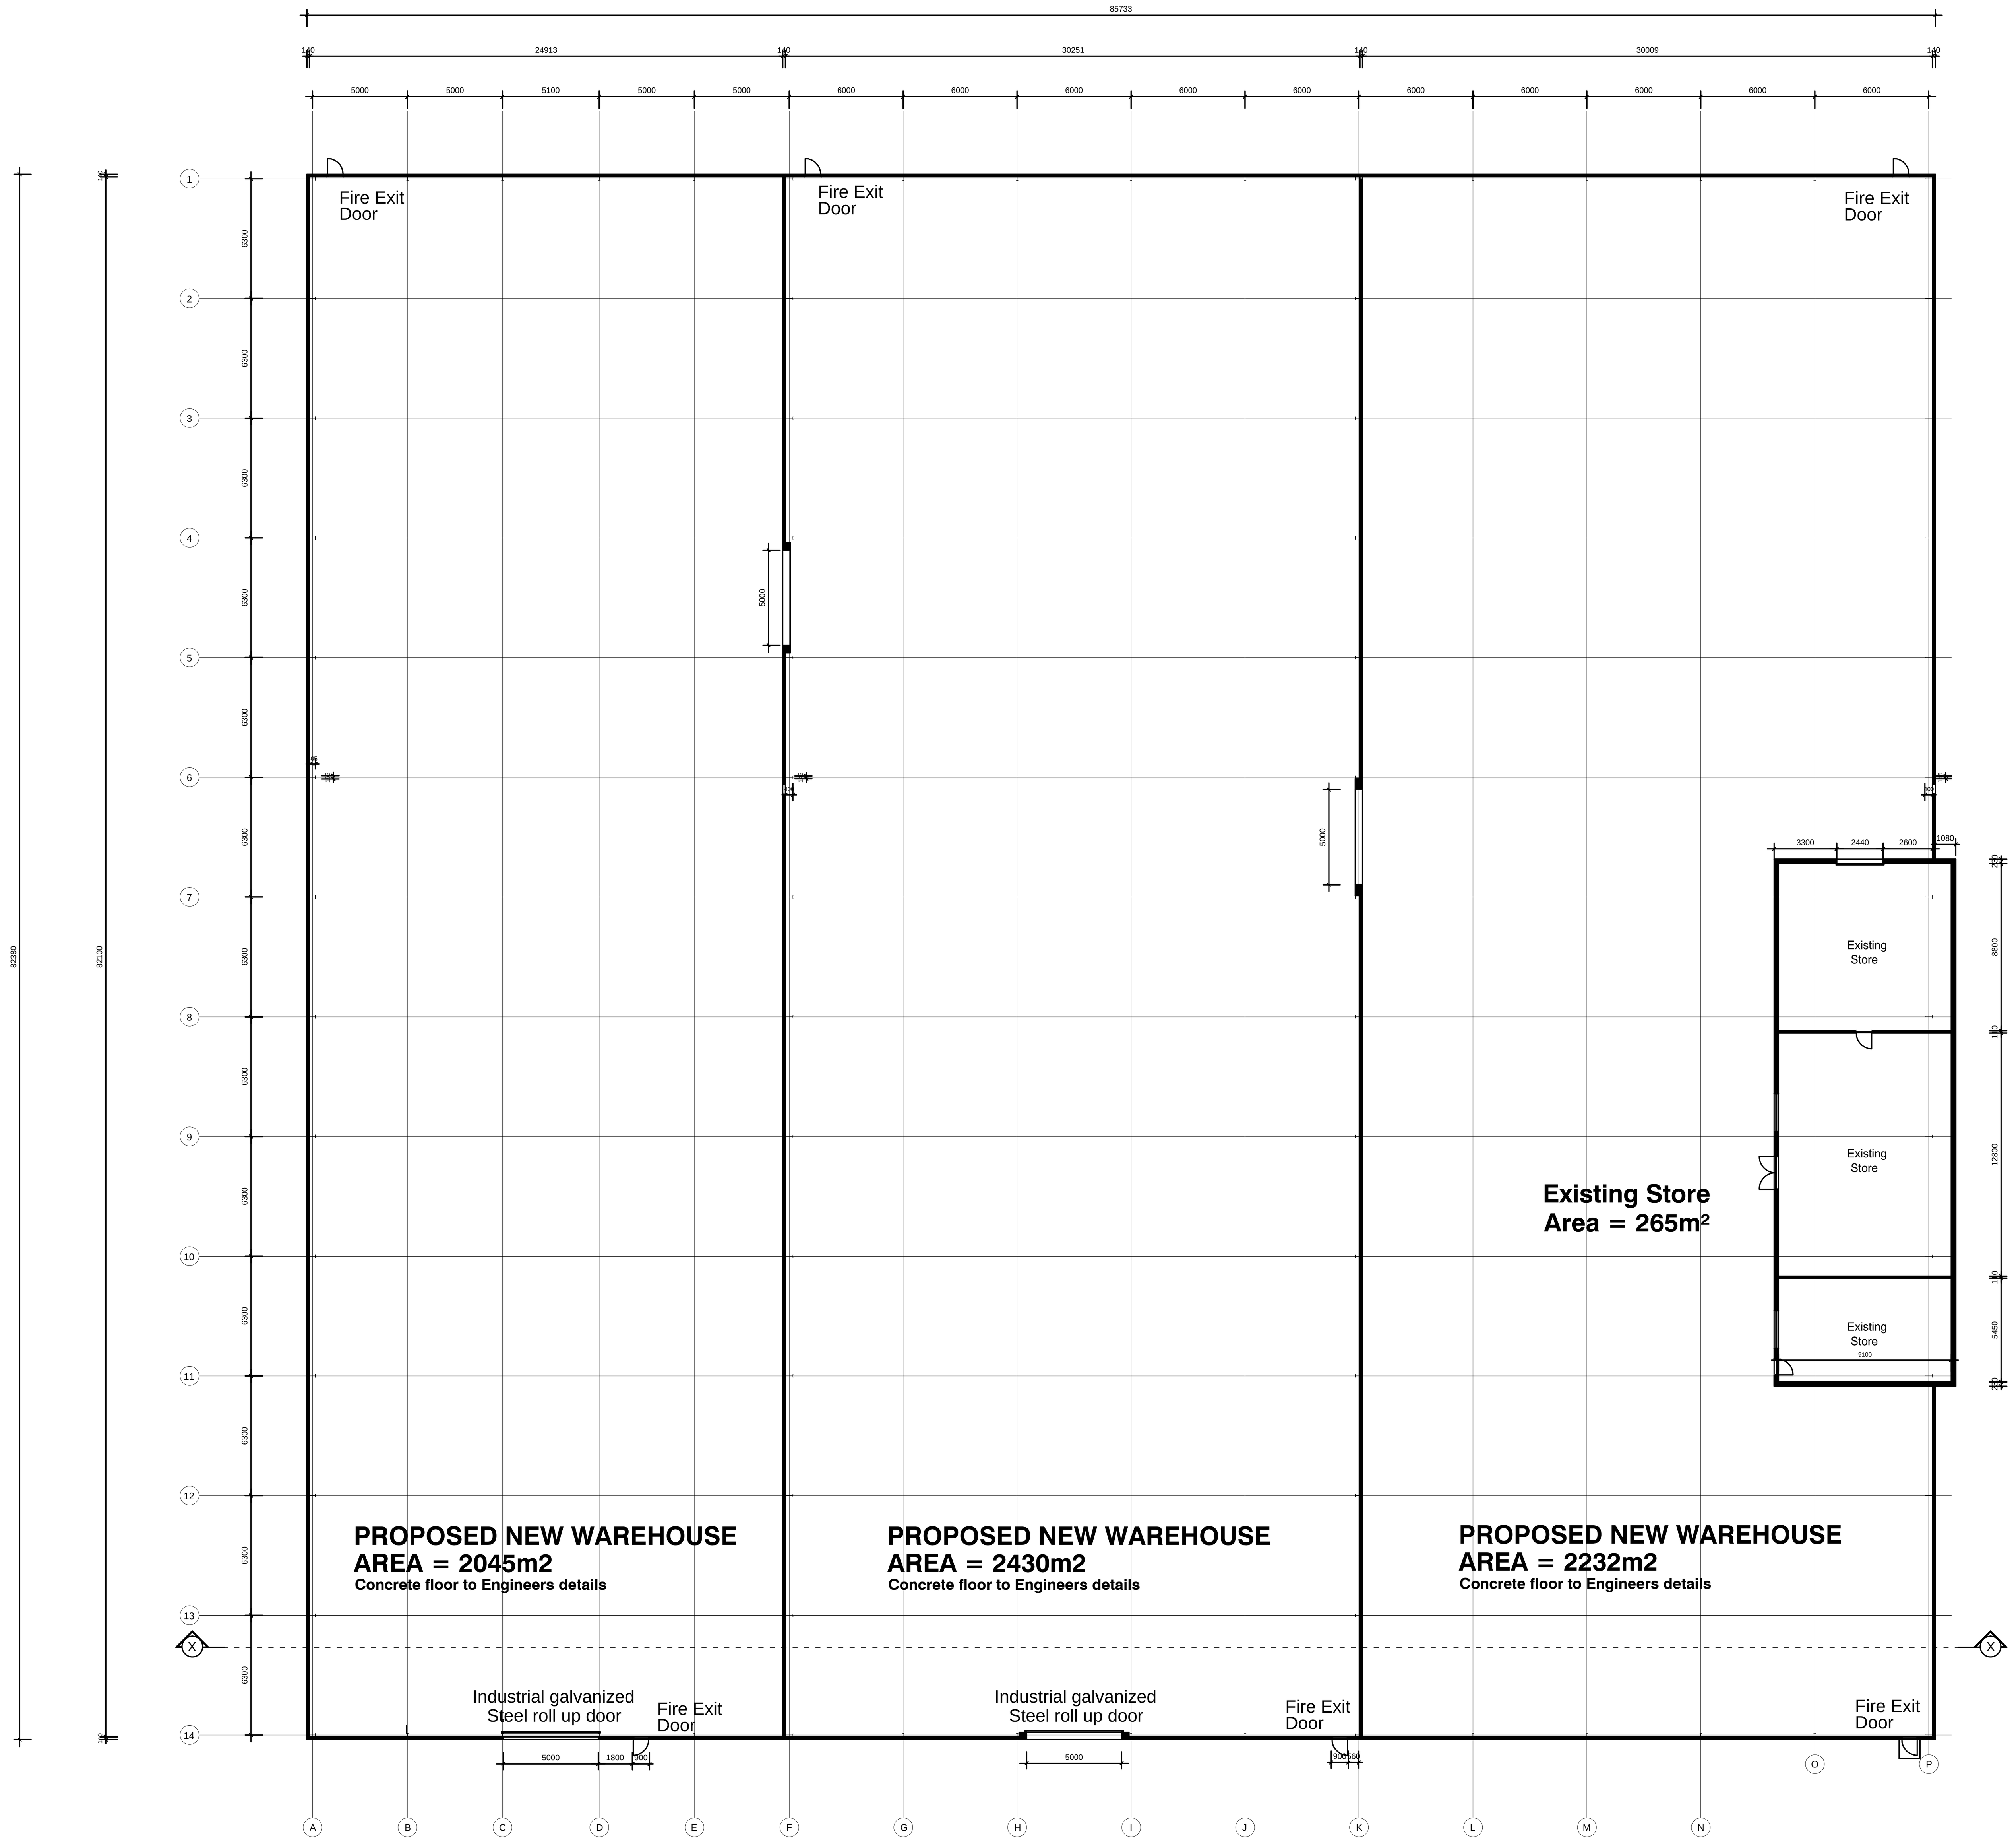

Floor Storey
Proposed Warehouse
Scale 1:300

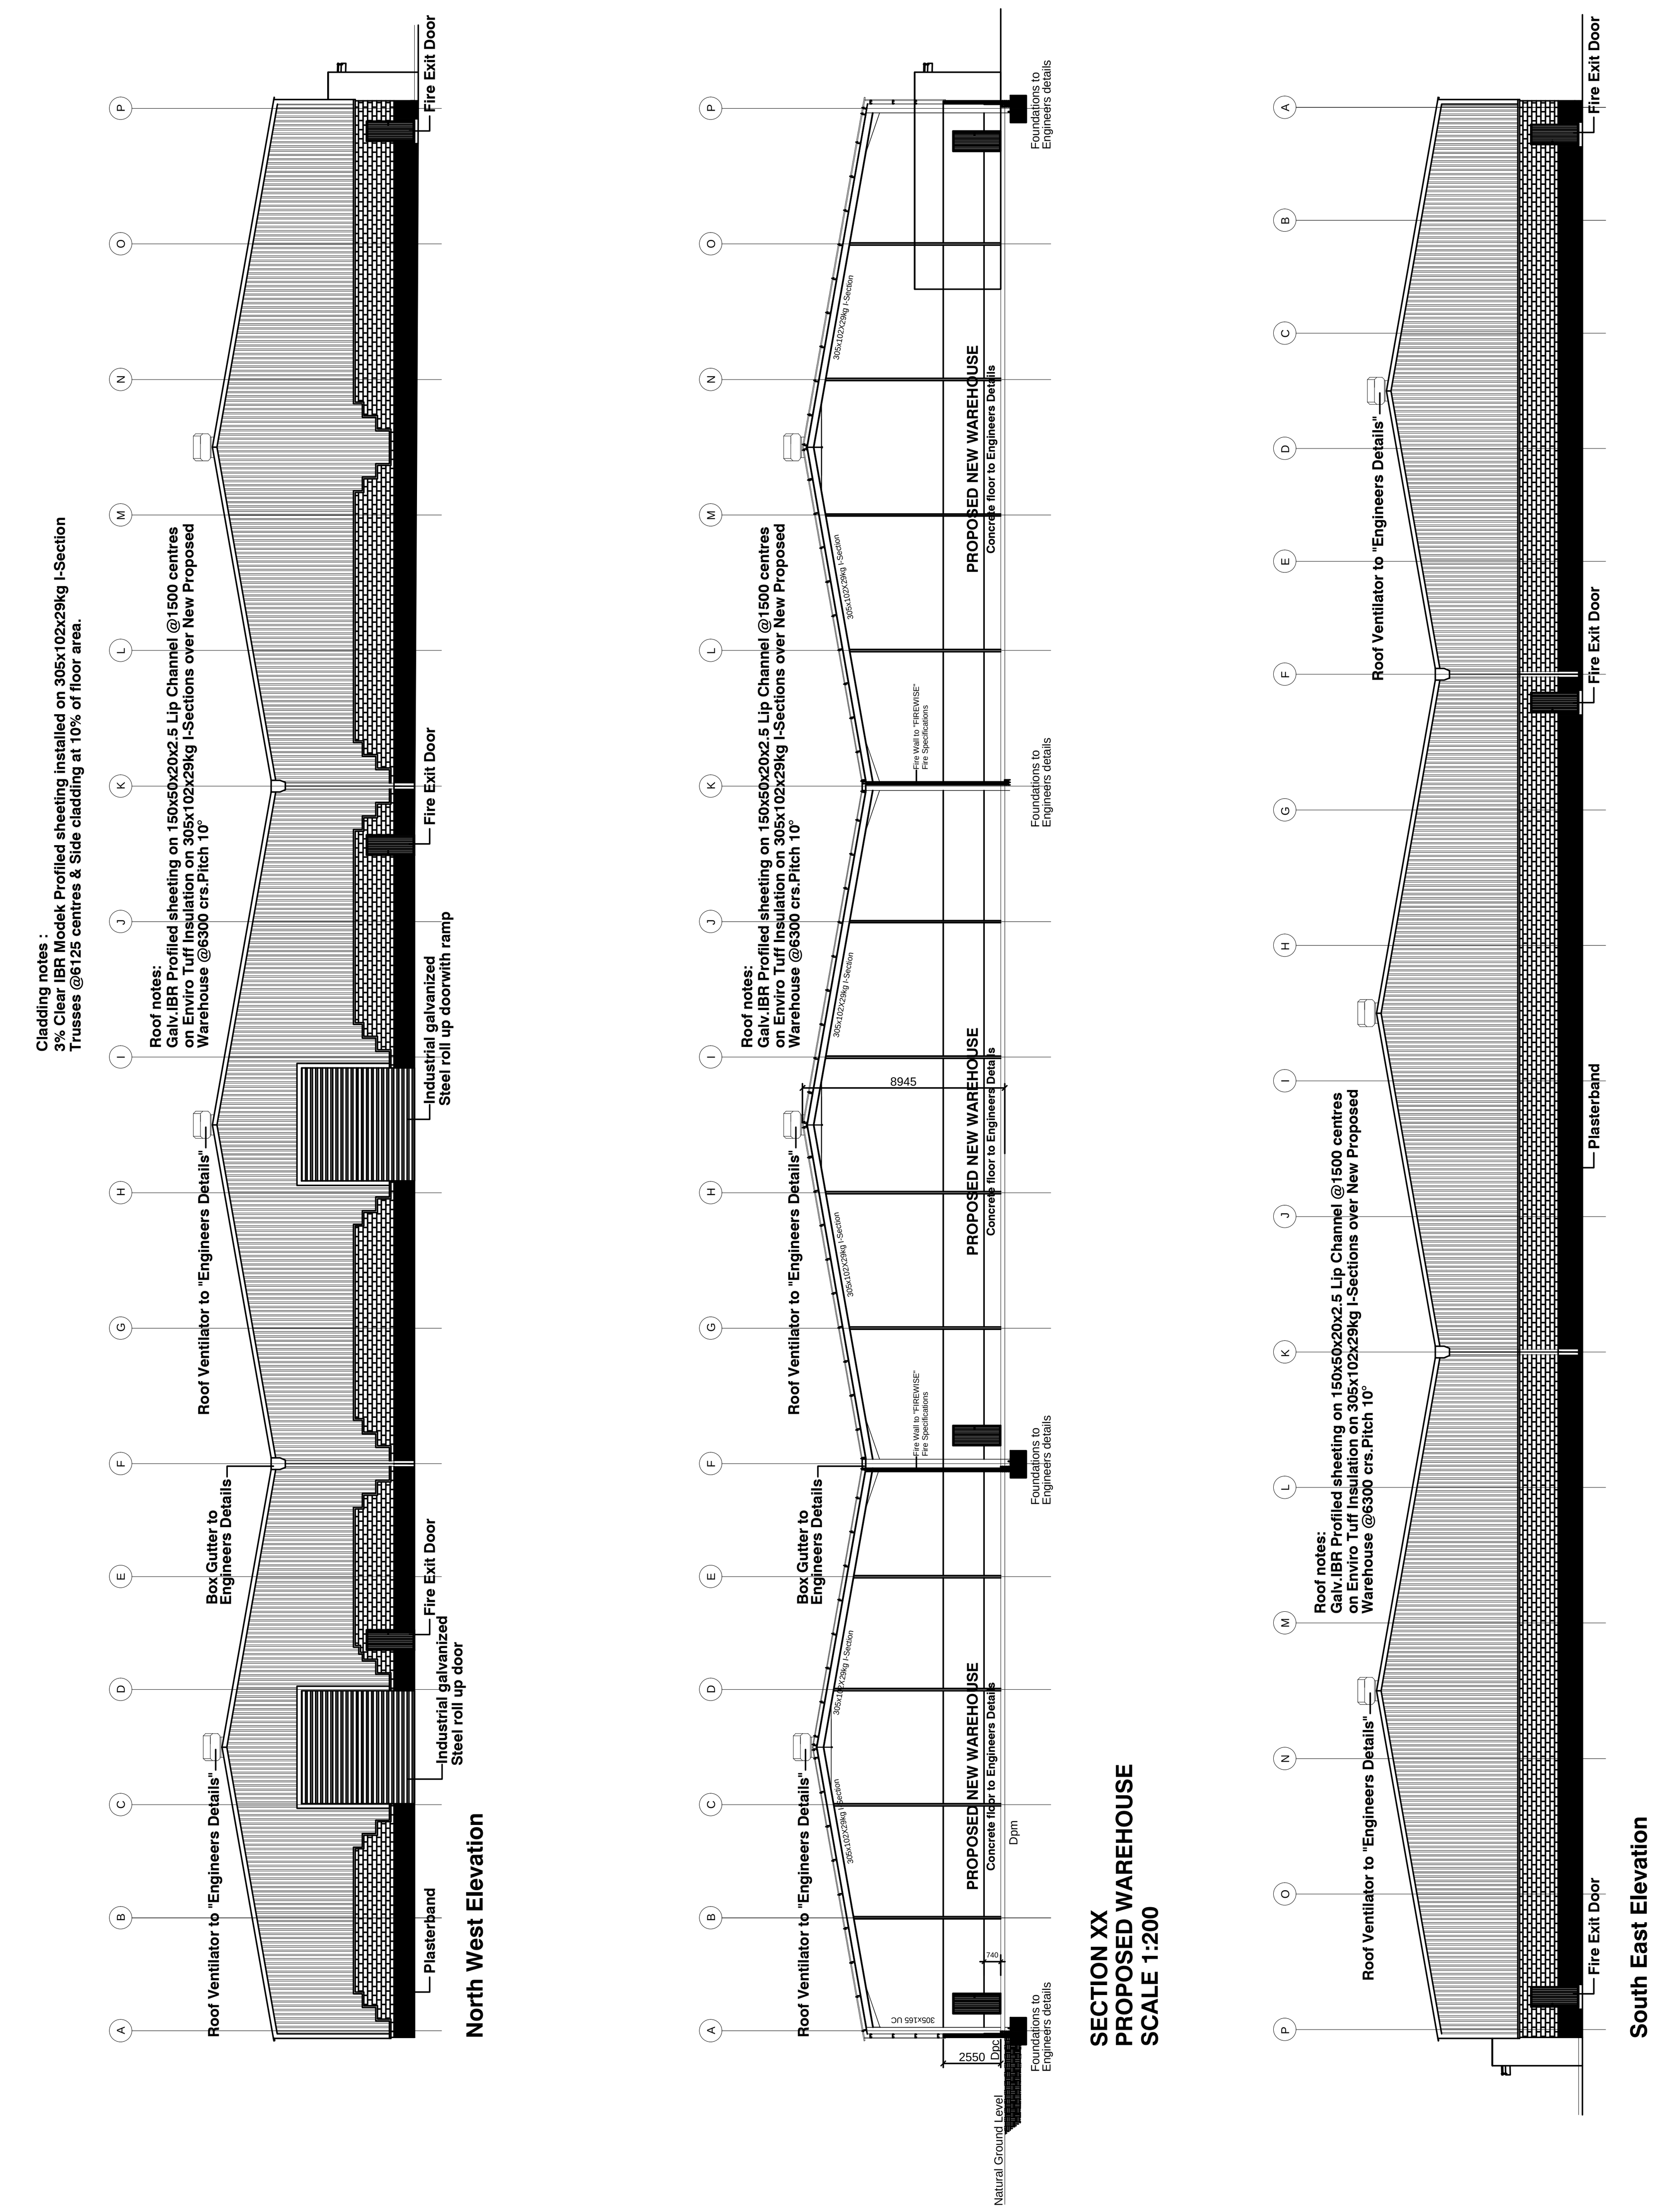

North West Elevation

SECTION XX
PROPOSED WAREHOUSE
SCALE 1:200

South East Elevation

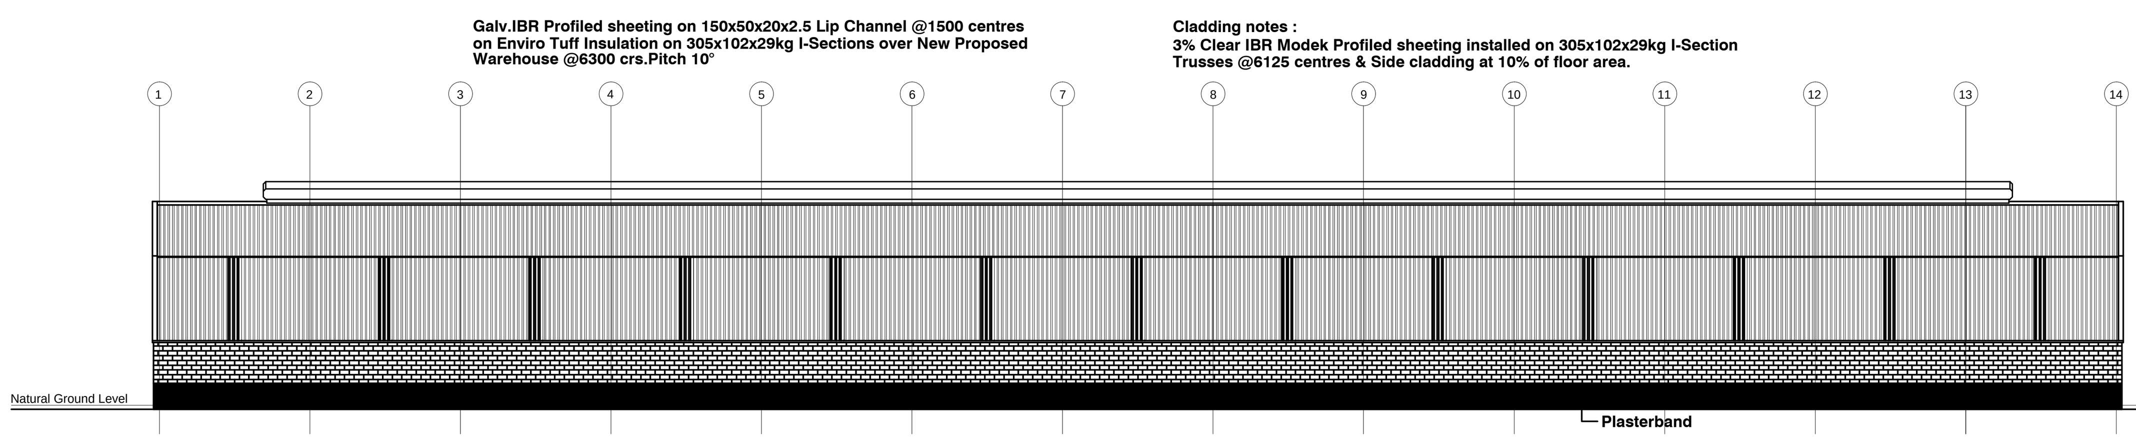

North East Elevation

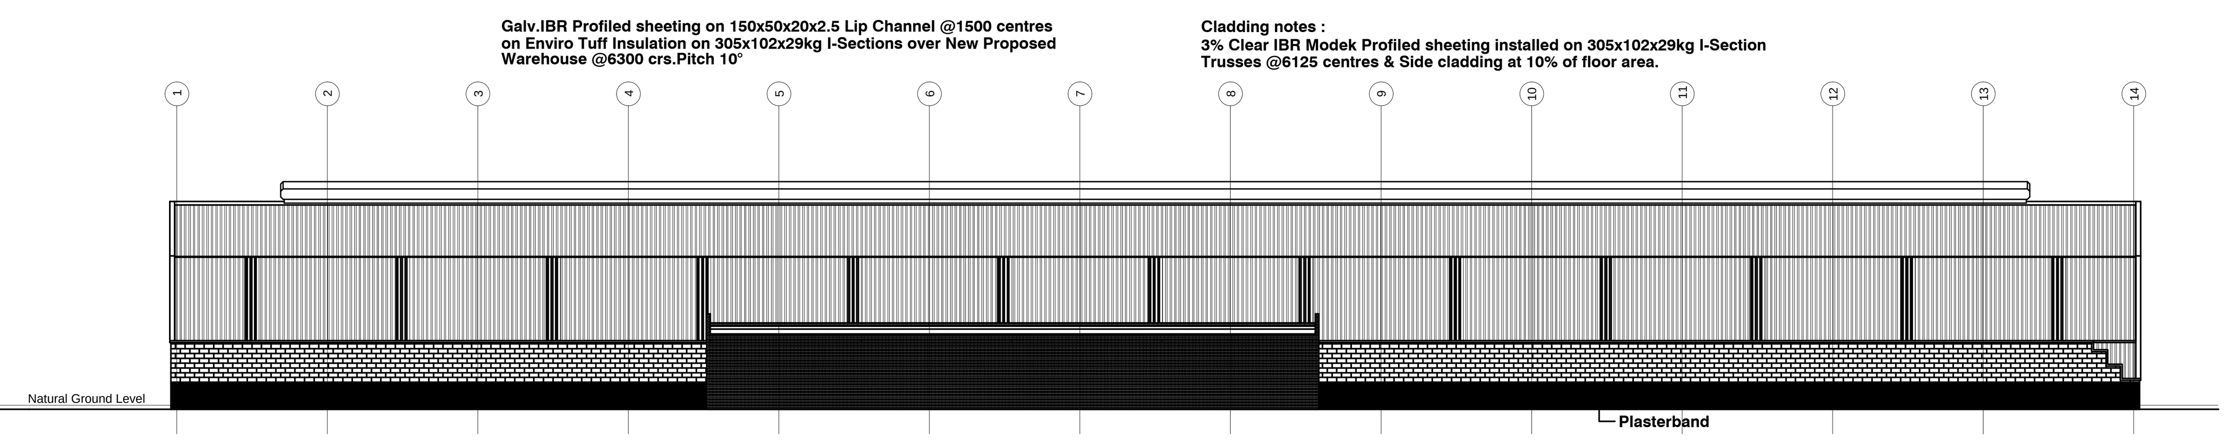

South West Elevation